2009 NOR CAL CHAMIONSHIPS
ROSEVILLE AQUATICS CENTER

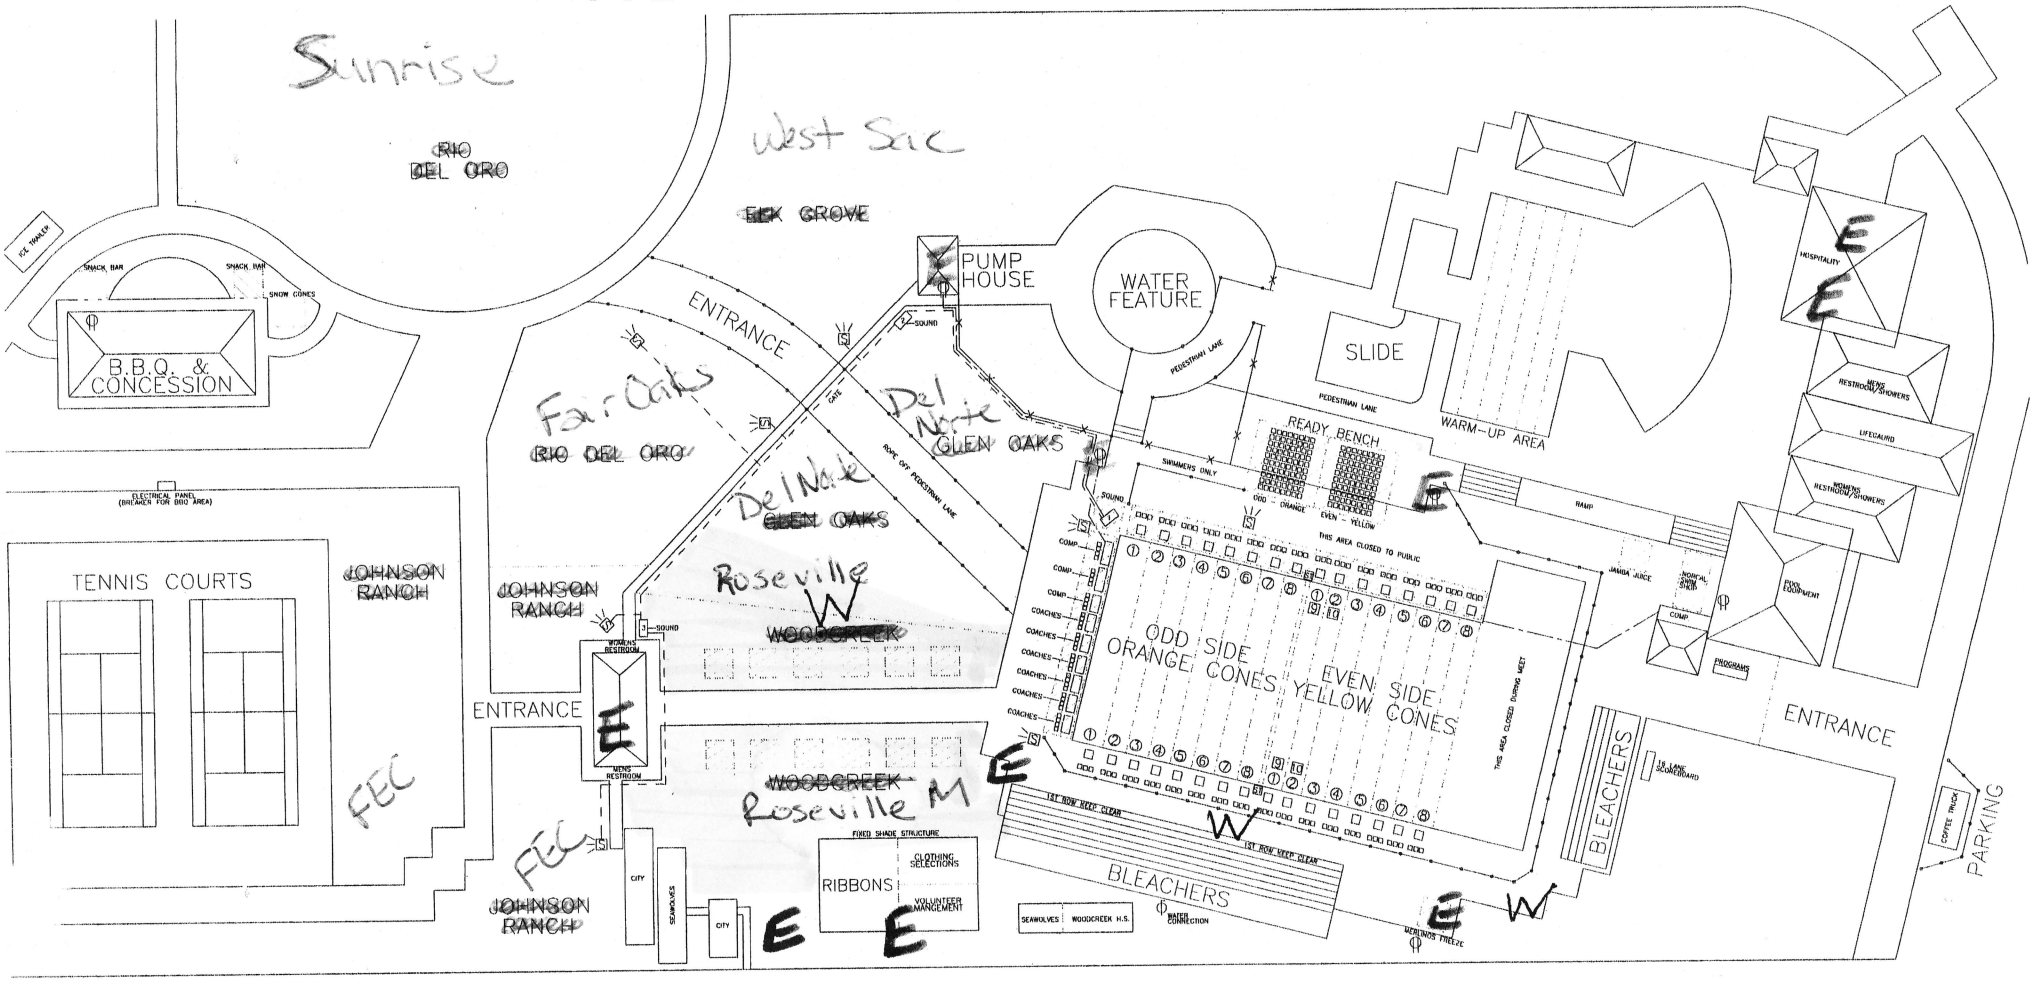

LEGEND	
φ	110v POWER OUTLET
S	SPEAKER
ST	START SYSTEM
— — —	POWER WIRE
— — —	RCA SOUND WIRE
—x—x—	WROUGHT IRON FENCE
	GRASS

PARKING

PARKING

ADDITIONAL PARKING AT WOODCREEK HIGH SCHOOL

SCALE 1"=20'